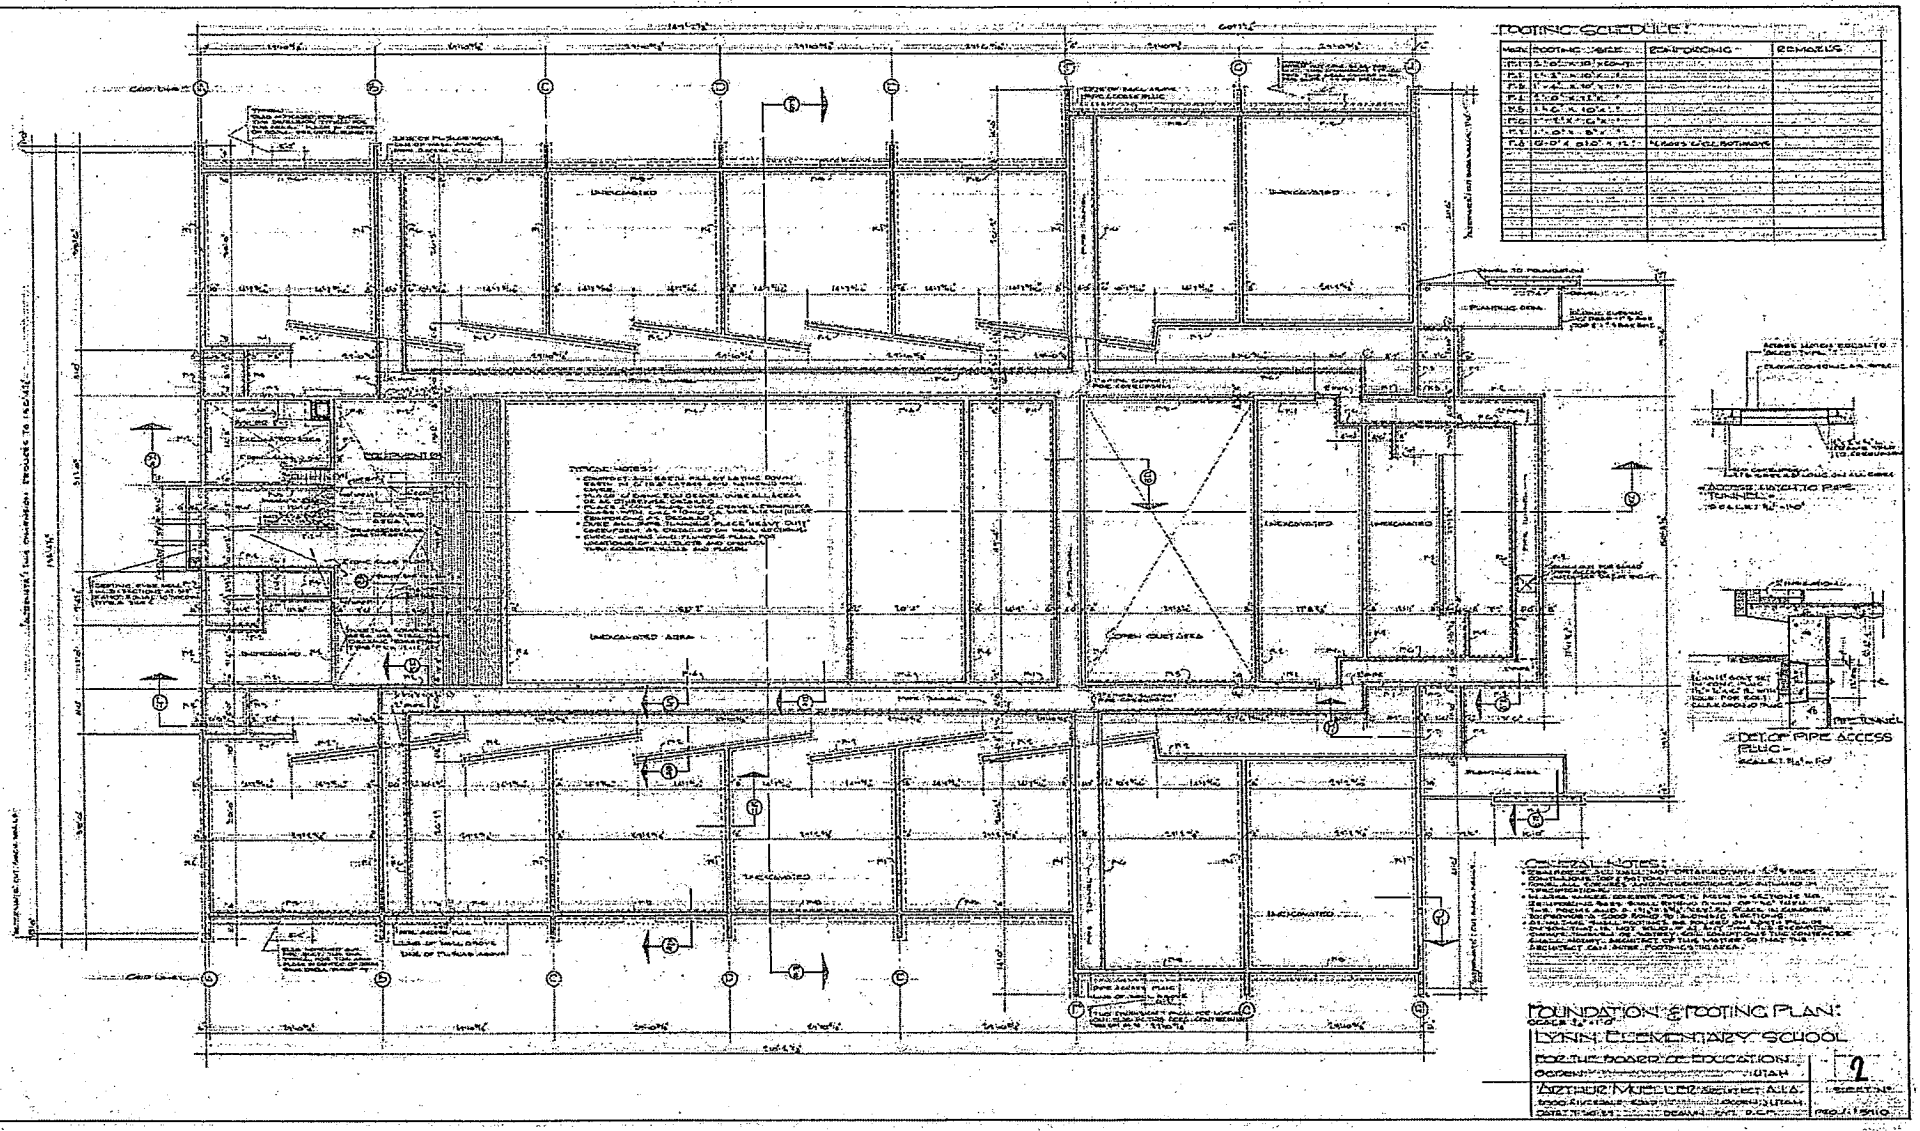
FOOTING SCHEDULE
DET. OF PIPE ACCESS
FOUNDATION & FOOTING PLAN
LYNN ELEMENTARY SCHOOL
FOR THE BOARD OF EDUCATION
ARTHUR MUELLER ARCHITECT A.I.A.
2